


横断面図 S=1:400


4K750
GH=6.22
FH=

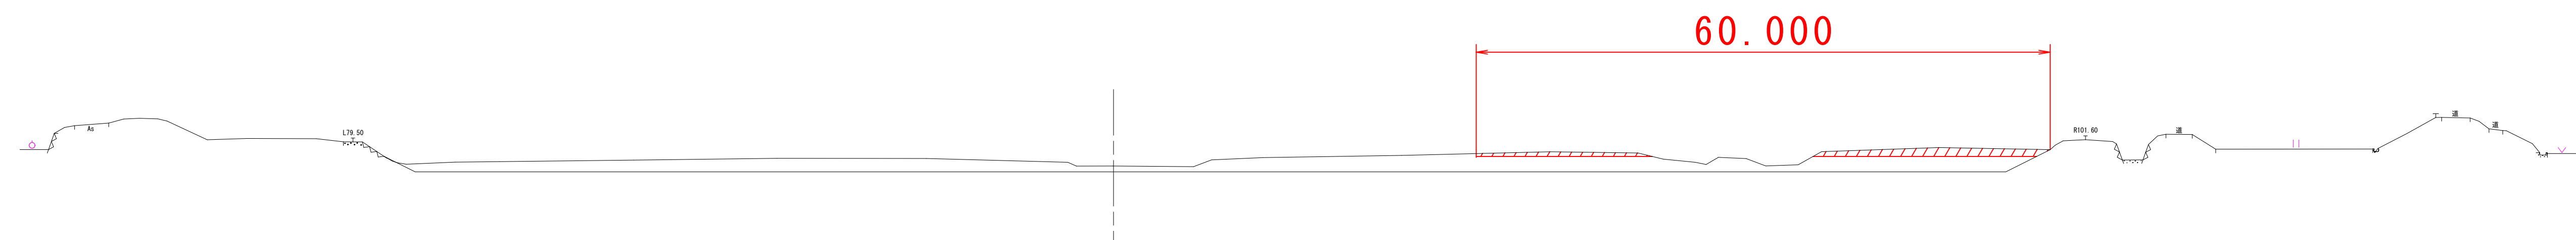

DL=-15.00

掘削 25.2


4K850
GH=6.92
FH=

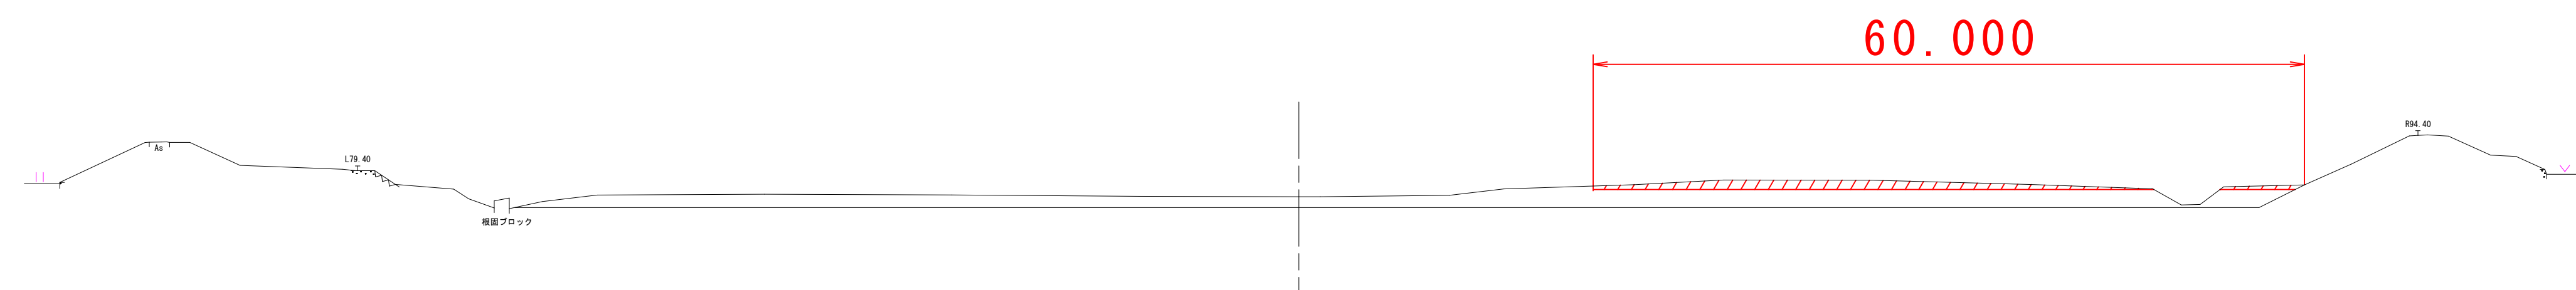

DL=-15.00

掘削 28.5

4K950
GH=7.50
FH=

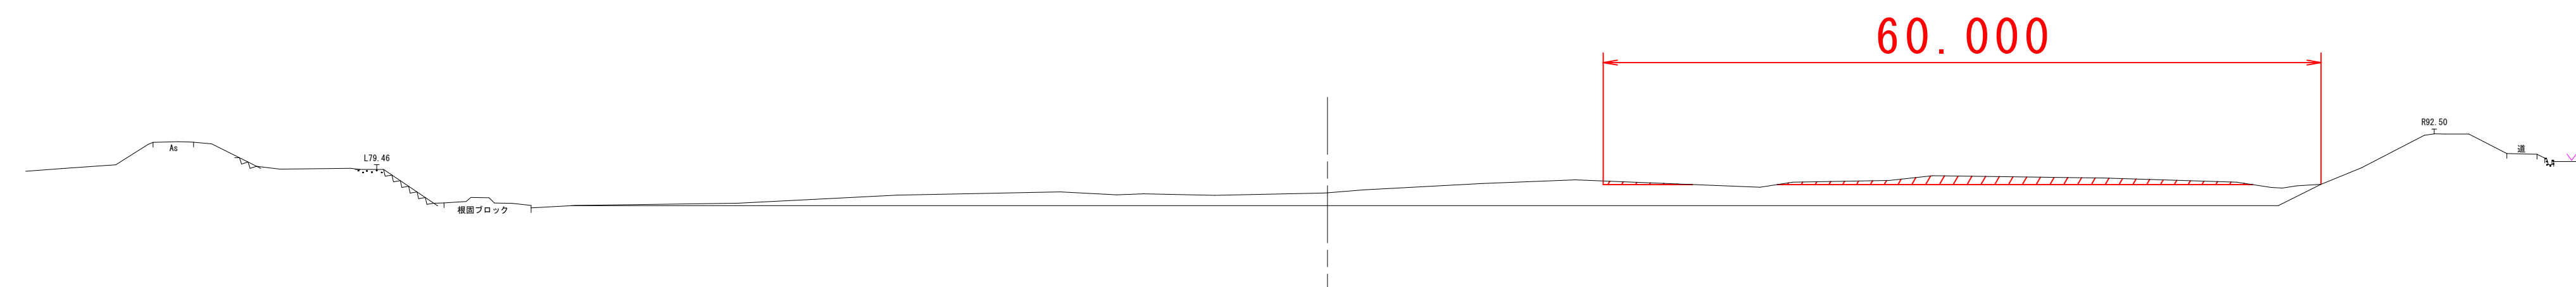

DL=-15.00

掘削 18.9

4K750 ~ 4K950

単位	m	図面番号	1
----	---	------	---